Detail CL3

Roof Overhang - With Air Barrier Wrapped Overhang (2D)

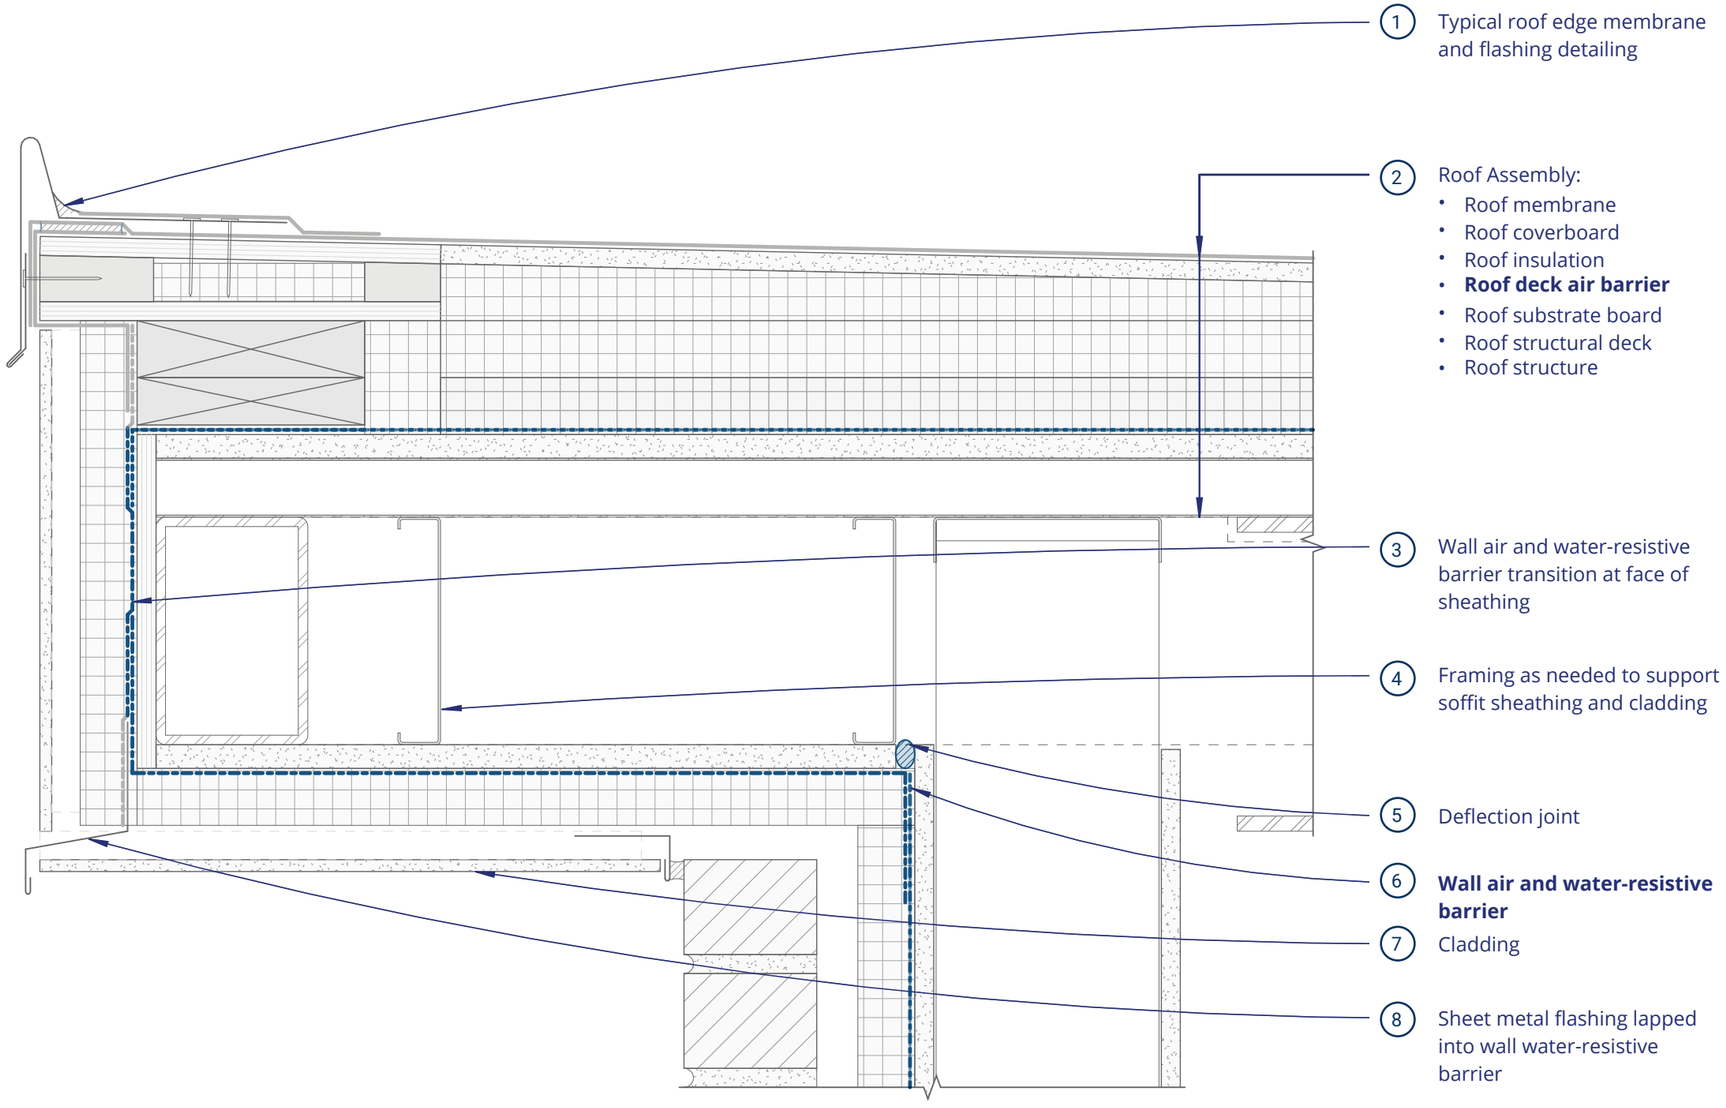

air barrier abaa association of america

Sample details in this document are strictly for educational purposes and are not to be used in any form, reproduced, replicated, or referenced as a part of project specific design or applicable to any building design or contract documents. Any design decisions and project specific details are the responsibilities of the architect of record.

© Air Barrier Association of America 2026